HIGHWAYS AT TAMWORTH IN THE BOROUGH OF TAMWORTH

@ Copyright
Ayre Chamberlain Gaunt

A3

SCALE
1 : 100
0.2 1 2

Blue=Existing Co-op Building
Red=Proposed Enterprise Centre
Grey= Proposed College Building
Black hatch= Stopped Up area

CHURCH STREET

COLLEGE LANE

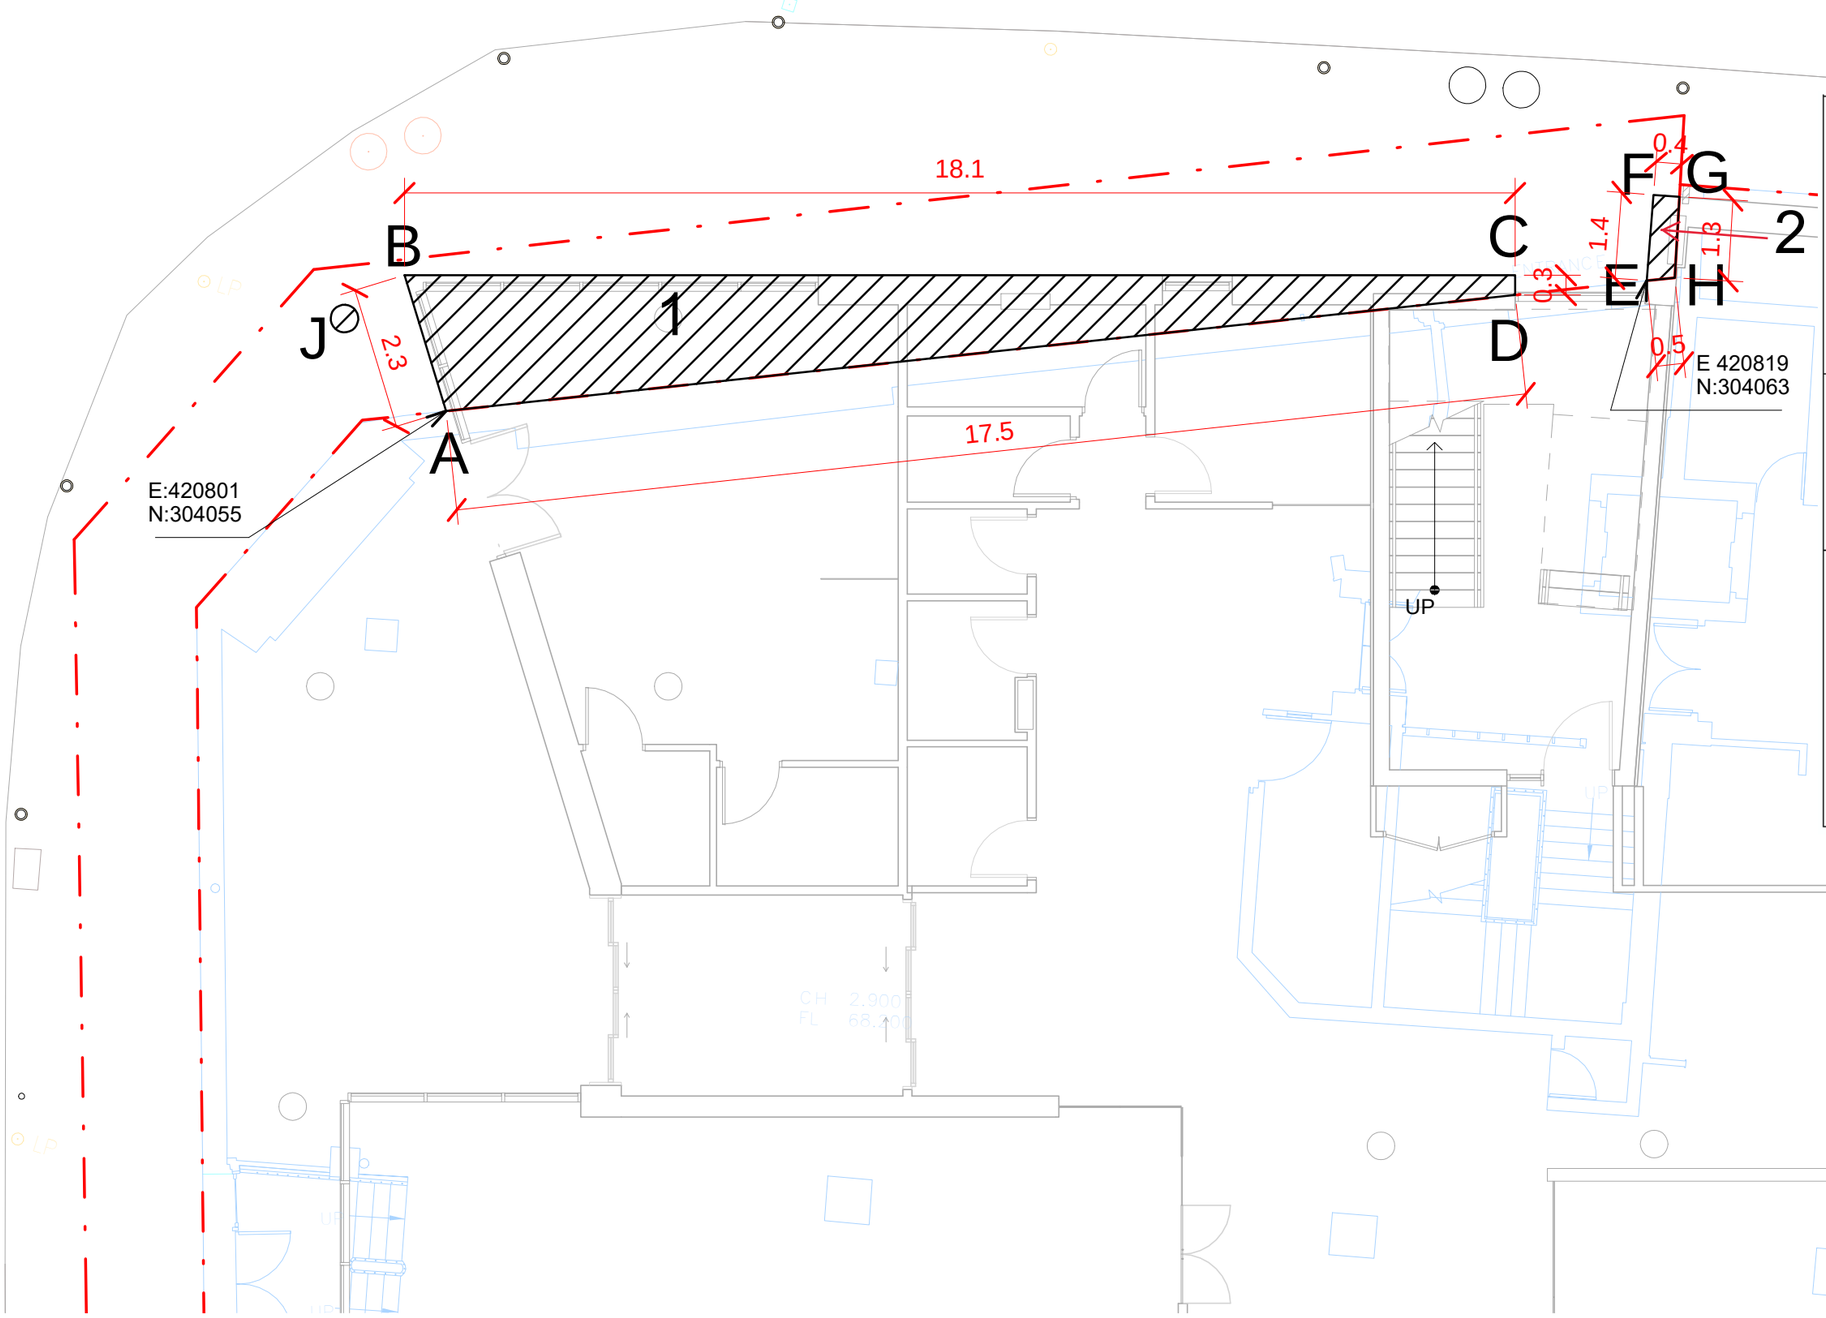

Key Scale 1:100 @ A3

Highways to be stopped up

National Transport Casework Team

Department for Transport

Plan No:
NATTRAN/WM/S247/5355

Signed by Authority of the Secretary of State

on.....

Signature.....

CLAIRE MOODY
An Official in the
National Transport Casework Team
Department for Transport